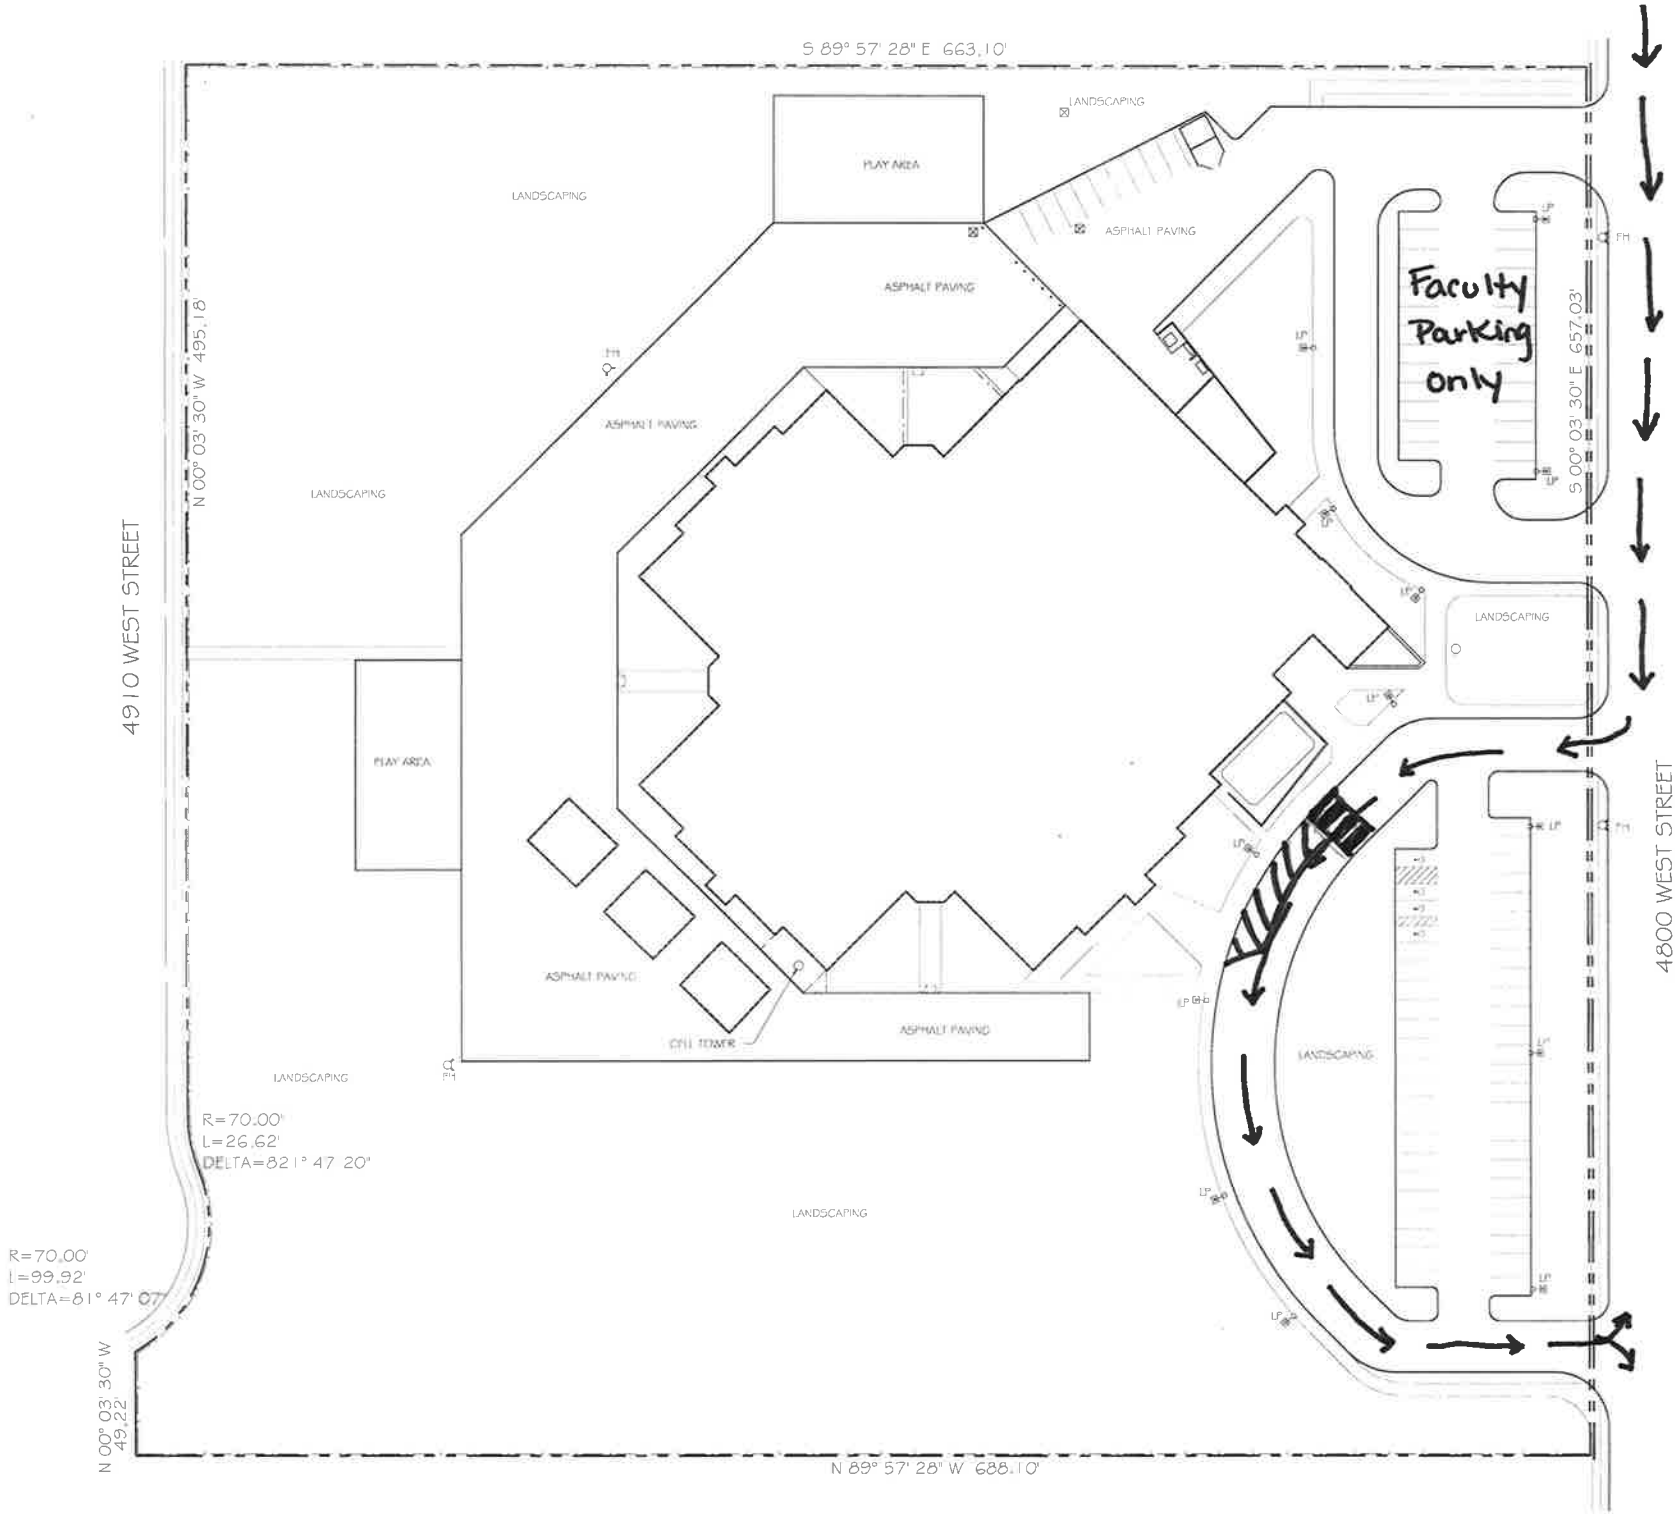
S 89° 57' 28" E 663.10'
LANDSCAPING
PLAY AREA
LANDSCAPING
ASPHALT PAVING
ASPHALT PAVING
Faculty Parking Only
S 00° 03' 30" E 657.03'
N 00° 03' 30" W 495.18'
ASPHALT PAVING
LANDSCAPING
4910 WEST STREET
LANDSCAPING
PLAY AREA
ASPHALT PAVING
CELL TOWER
ASPHALT PAVING
4800 WEST STREET
LANDSCAPING
LANDSCAPING
R=70.00'
L=26.62'
DELTA=82° 47' 20"
LANDSCAPING
R=70.00'
L=99.92'
DELTA=81° 47' 07"
N 00° 03' 30" W 49.22'
N 89° 57' 28" W 688.10'